

Previous references.

1903.

(Gen. Fin.)

File No. 263 of 03-

Serial Nos. 1-4.

Later references.

G. 2. 49-10-581-3-2 Nov 10

P 11E

GENERAL AND REVENUE SECRETARIAT.

Serial Nos. 1-4.

Part B. for

SUBJECT.

House-building advance of six months' pay to Mr. D. Venkatarania, Asst. Master, Maharani's College, Mysore.

Table of Contents.

- No. 5789 dy. 9-1-04. From the I. C. of Education.
Recommending a house-building advance to
1132 Mr. D. Venkatarania, B.A., Asst. Master, Maharani's College, Mysore.
No. Fl. 1876 dy. 28-1-04. To D.C. Mysore.
Forwarding for report with sufficient details, a copy of the above letter.
1135 No. 422 dy. 3-2-04. From the Dy. Commr., Mysore.
Recommending the grant of an advance of six months' pay to Mr. D. Venkatarania.
1139 G. R. S. 58
114 No. Fl. 2276-8 dy. 20-2-04. To the Comptroller, D.C. Mysore; of the
Sanctioning the grant of an advance of six months' pay to Mr. D. Venkatarania.
H. I. C. E.
has. vir. R. 8107.

FL 1132.

Edn. 81.]

OFFICE OF INSPECTOR GENERAL OF EDUCATION IN MYSORE,
Bangalore, 9th January 1904.
No. 5789
206

From

H. J. BHABHA, Esq., Ma,
Inspector General of Education in Mysore,

Serial No. 1.

To

H. V. Nanjundayya Esq. Ma, M.L.,
Secretary to the Govt of Mysore,
General & Revenue Departments,
Bangalore.

SIR,

I have the honour to recommend that an advance of six months' pay may be sanctioned for Mr. D. Venkataramayya B.A., Assistant Master, Maharani's College, Mysore, to enable him to build a house for his own residence in the Western Extension of Mysore where he has taken up a site. He has not obtained any loan from Government. His present pay is Rs 140 per month.

I have the honour to be,
Sir,

Your most obedient servant

H. J. Bhabha
Inspector General.

BK

FROM

H. V. NANJUNDAYYA, Esq., M.A., M.L.,
 Secy. to the Govt. of His Highness
 the Maharaja of Mysore,
 Genl. & Rev. Depts.

To

Mr. B. J. ...
... ..
Serial No. 2.

Dated

28-1-04

Despatched

18

Received

General No.
No.


Dr
 71876.

Enclosure No. /

*Has been handed
 over for report
 with sufficient details
 the accompanying
 copy of letter No. 5789 of
 9 January 1904 from
 the Secy Genl of Educa.
 in Mysore recommending
 the grant of
 a house building adva.
 to Mr. D. Venkataswamy
 aged 40 years, Brahmin
 College, Mysore.*

By order
1/3/11/11
for Secy

3

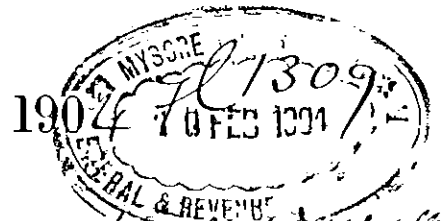

From

B. K. Venkataswamy
 Dy. Commissioner
 Mysore Dist.

To

The Secretary to the
 Government of Mysore
 & the Department

Dated 30 February 1904
 Despatched

Received

General No. 422 Serial No. 3.
 No.

Enclosure No. One.

Recommending the grant
 of an advance of 6 months pay &
 B. K. Venkataswamy B. K. Venkataswamy
 Maharan's High College for building
 house in Chamrajpet, Bangalore.

11/11
 10.2.04
 Ref. 13/1
 18/12

102422 Deputy Commissioner's Office,
Mysore District

Dated Mysore 3rd January 1904.

10
H. N. Rajgundappa Esq. M.A. M.L.,
Secretary to the Govt of Mysore,
General and Rev Departments.

Sir,
With reference to your
Docket no. H. 1876 dated the 28th January
1904, I have the honor to state
that Mr. D. Venkattramiah B.A., Assistant
Master in the Maharani's College at
Mysore, has purchased a building
site from the Municipality in the
Western extension of the Mysore City
for building a house thereon and
has commenced the building work.
The basement has been built and
walls have been raised 3 feet high.
The boundaries of the site are given
in the margin and the site measures

East by Road

West by Mr. Bapin Subbarao's House under Construction.

North by A Concreting Lane and Mr. S. Nanjappa's house under Construction.

South by the public road.

from East to West 136 feet and from North to South 90 feet. The ground plan of the building is enclosed. Mr. Venkataraniak intends building the house after the fashion of a cottage with the front portion terraced and the remaining portion roofed with Mangalore tiles. His pay is Rs 140 a month. I recommend the grant of an advance of 6 months' pay under the rules to enable Mr. Venkataraniak to complete the house he is building.

I have the honor to be,


Sir

Your most obedient servant.

M. S. Subramanian - - - 2

Deputy Commissioner
of the Mysore District

SCALE 1"=5'

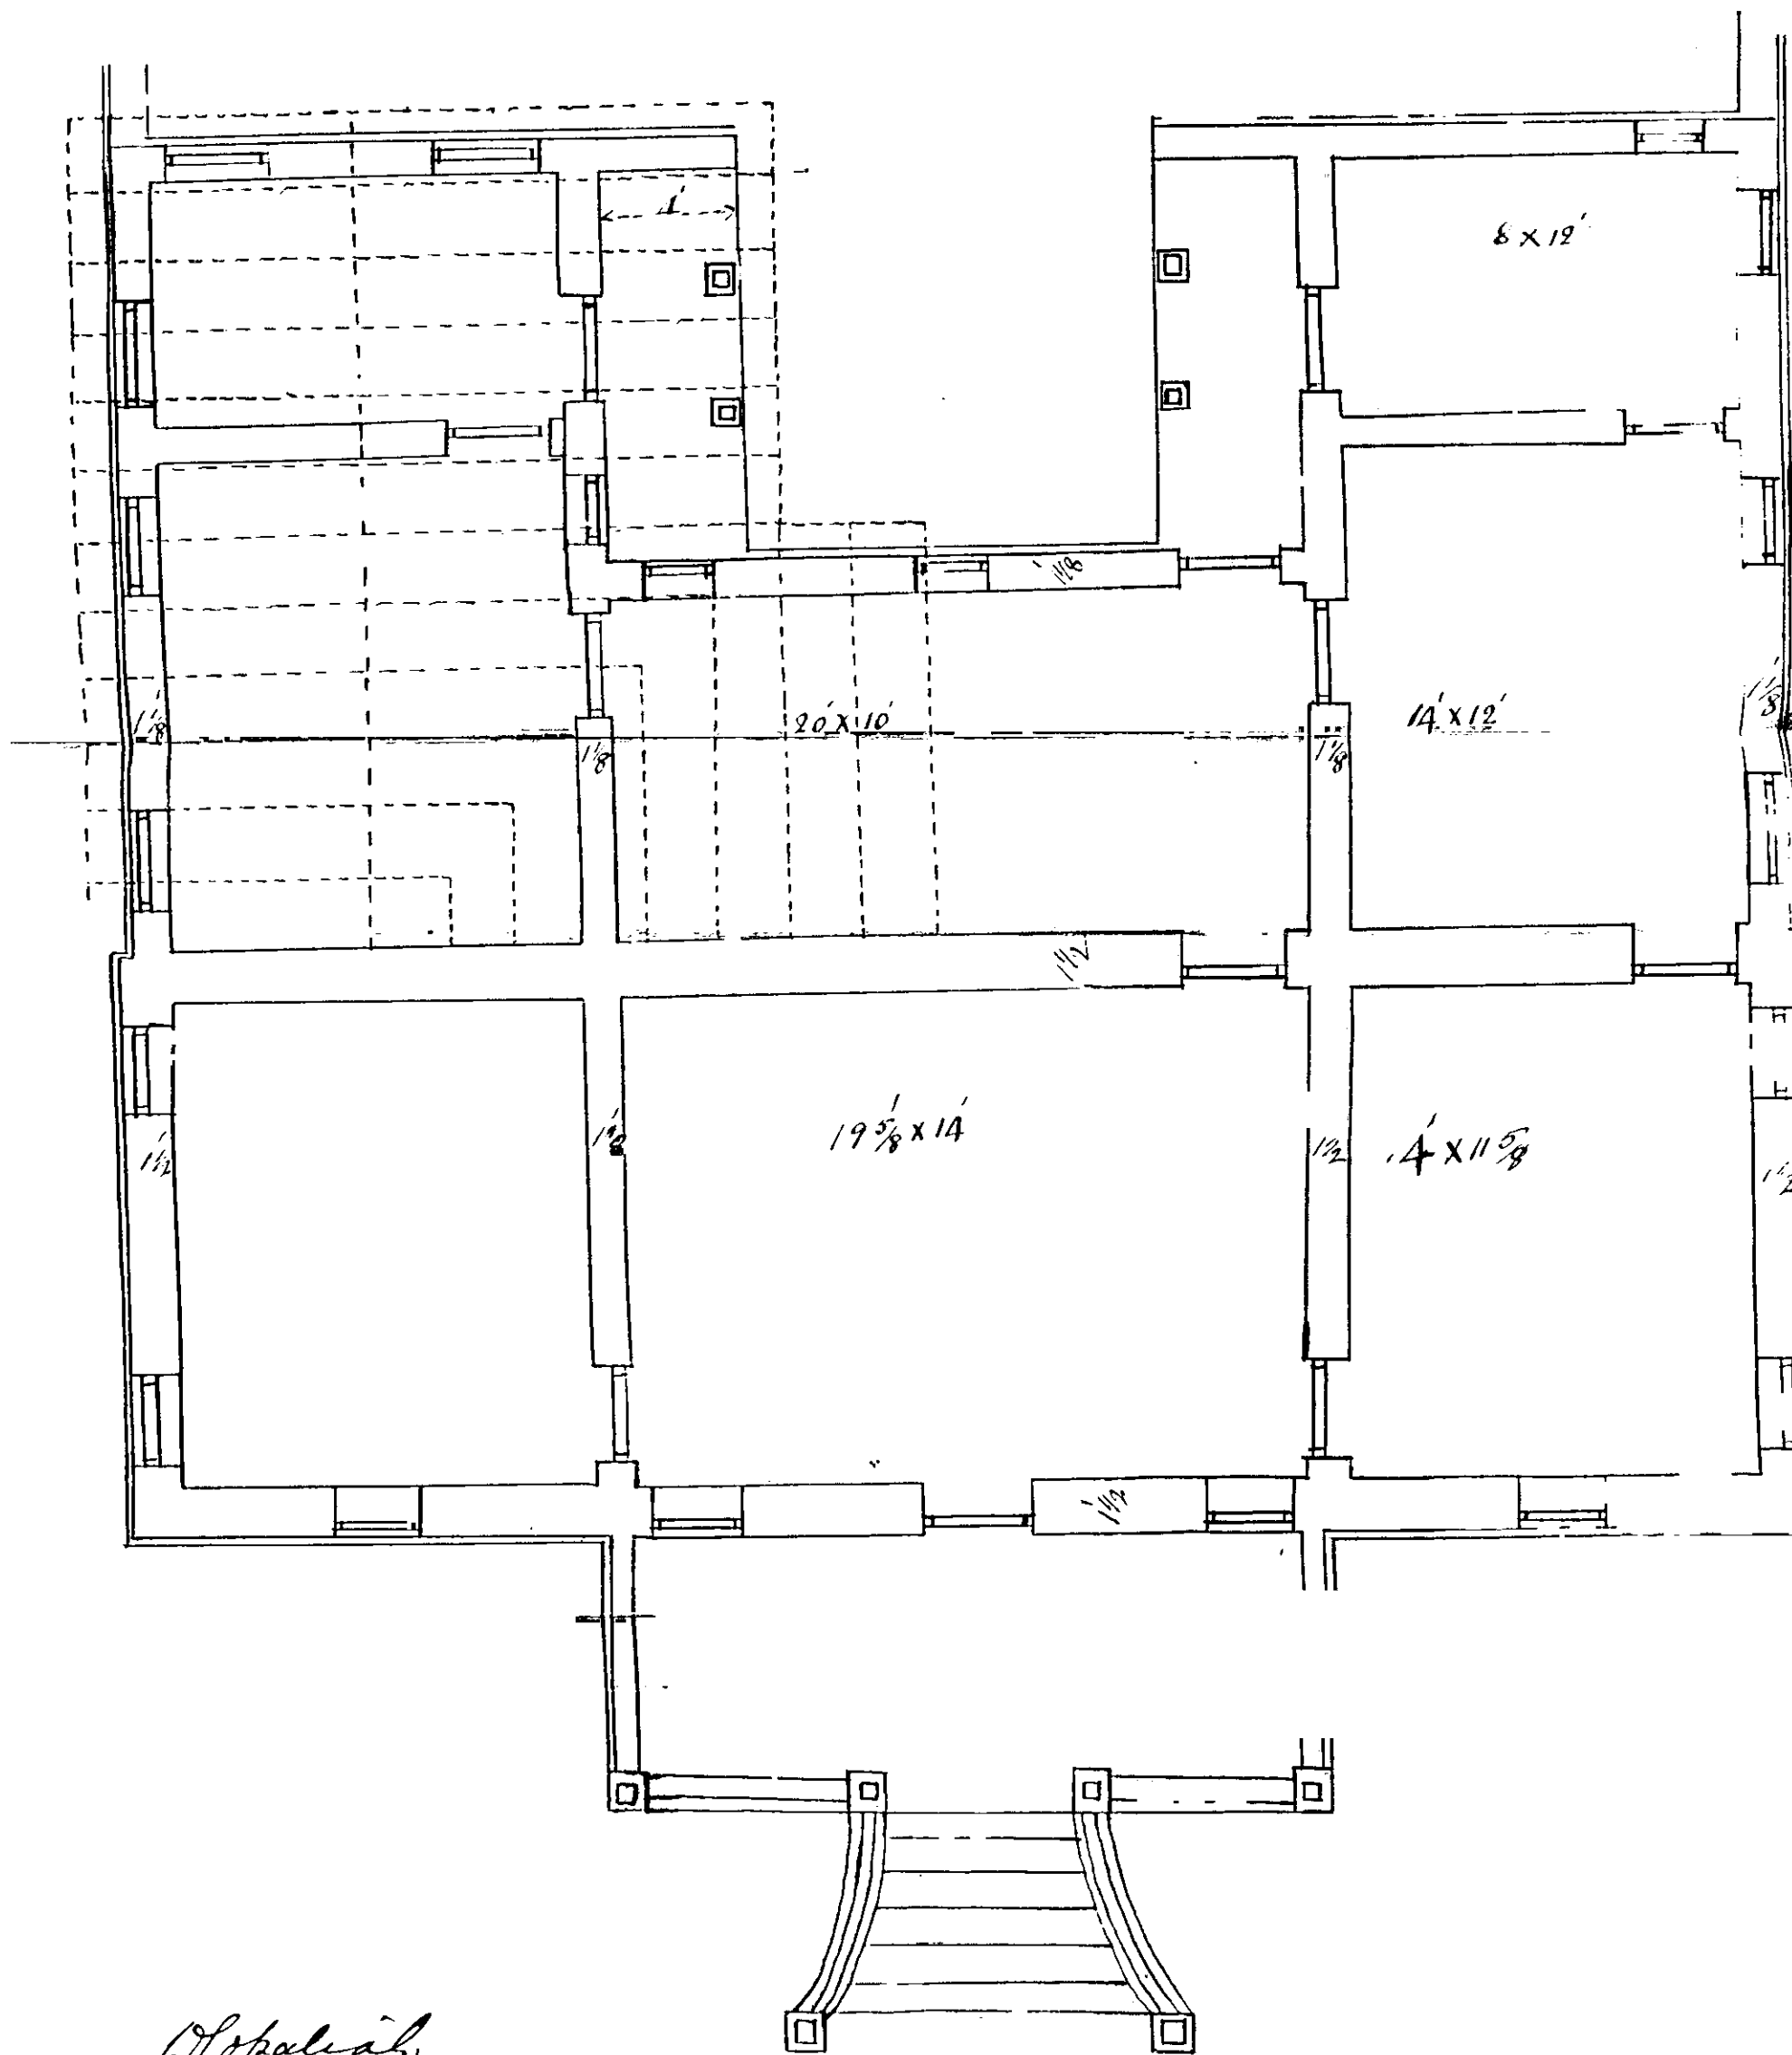

W. P. P. P. P.
Sankar
Mysore District
7/2/1904.

Proceedings of the Government of Mysore.

Gen. Fin 263/3

READ:—

Letter No. 5787 of 9th January 1904 from
the Inspector General of Education in Mysore
recommending
the grant to Mr. D. Venkataswamiya Buttaiah & family
husband's salary Mysore

Serial No. 4.

of an advance of six months' pay to enable him to build a house (or to complete the
construction of his house) in the W. S. Extension extension
of the Anglo-Vernacular school.

2. Letter No. 422 of 3-2-04 from the Insp.
of Schools, Mysore recommending
the grant of the advance.

D ✓

ORDER THEREON.—No. 72276-8 DATED BANGALORE, 20-2-04

The grant of an advance of six months' pay, viz. Rs. 840.
to Mr. D. Venkataswamiya Buttaiah & family
is sanctioned, subject to strict compliance with the rules laid down in revised article
136 of the Civil Account Code, Vol. I, 6th edition.

19/2/04

19/2/04

Secretary.

To—The Comptroller, Mysore Government.

The Deputy Commissioner, Dargah District.

For Seal of Education in Mysore—

19/2/04